



COLORADO
UTILITY FINDERS

Colorado Utility Finders

PO Box 507

Johnstown, CO 80534

Office: 303.817.3386 Field: 303.817.0120

Fax: 970.587.4121

Email: info@coloradoutilityfinders.com

DATE 4/23/21

START TIME 7:45 A.M.

CUSTOMER Kraemer

END TIME 4:30 P.M.

JOB I-25 Express Lanes


TOTAL TIME 8.75 hours

JOB#/PO# 61804

OPERATOR(S) Trenton and Landon

LOCATION _____

TRUCK 3

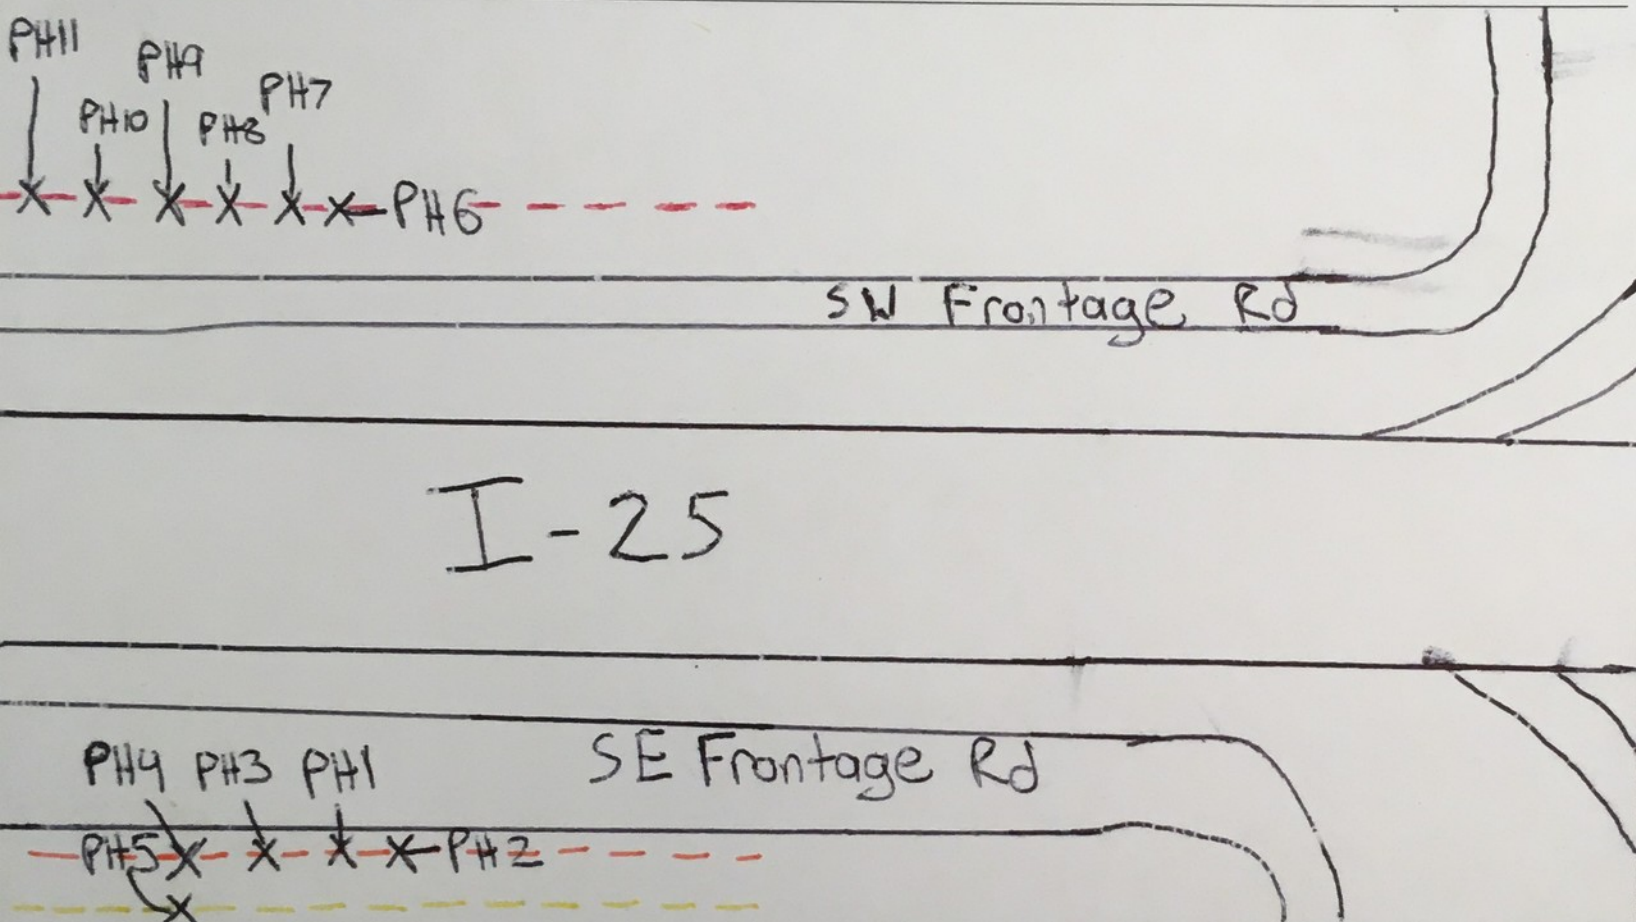

E Prospect Rd



INDICATES
NORTH

☐ SKETCH
COPY
LEFT ON
SITE

SKETCH
LOCATION:

	Utility	Depth To Top	Size	Type	Station	Offset	Surface Type
1	Fiber	6 ³ / ₂	1/2"	DB			dirt
2	Fiber	6 ³ / ₂	1/2"	DB			dirt
3	Fiber	6 ³ / ₂	1/2"	DB			dirt
4	Fiber	Cleared down	10ft x 3ft	DNF			dirt
5	Gas	7 ¹ / ₂	2"	Poly			dirt
6	Elec	2 ⁵ / ₂	4"(x2) 2"(x1)	PVC			dirt
7	Elec	2 ¹ / ₂	4"(x2) 2"(x1)	PVC			dirt
8	Elec	2 ⁹ / ₂	4"(x2) 2"(x1)	PVC			dirt
9	Elec	2 ⁸ / ₂	4"(x2) 2"(x1)	PVC			dirt
10	Elec	3 ² / ₂	4"(x2) 2"(x1)	PVC			dirt

Disclaimer: Measurements are not for engineering purposes and are estimates only. Verify accuracy before digging or drilling.

REMARKS _____

CONTRACTORS SIGNATURE _____

DATE _____